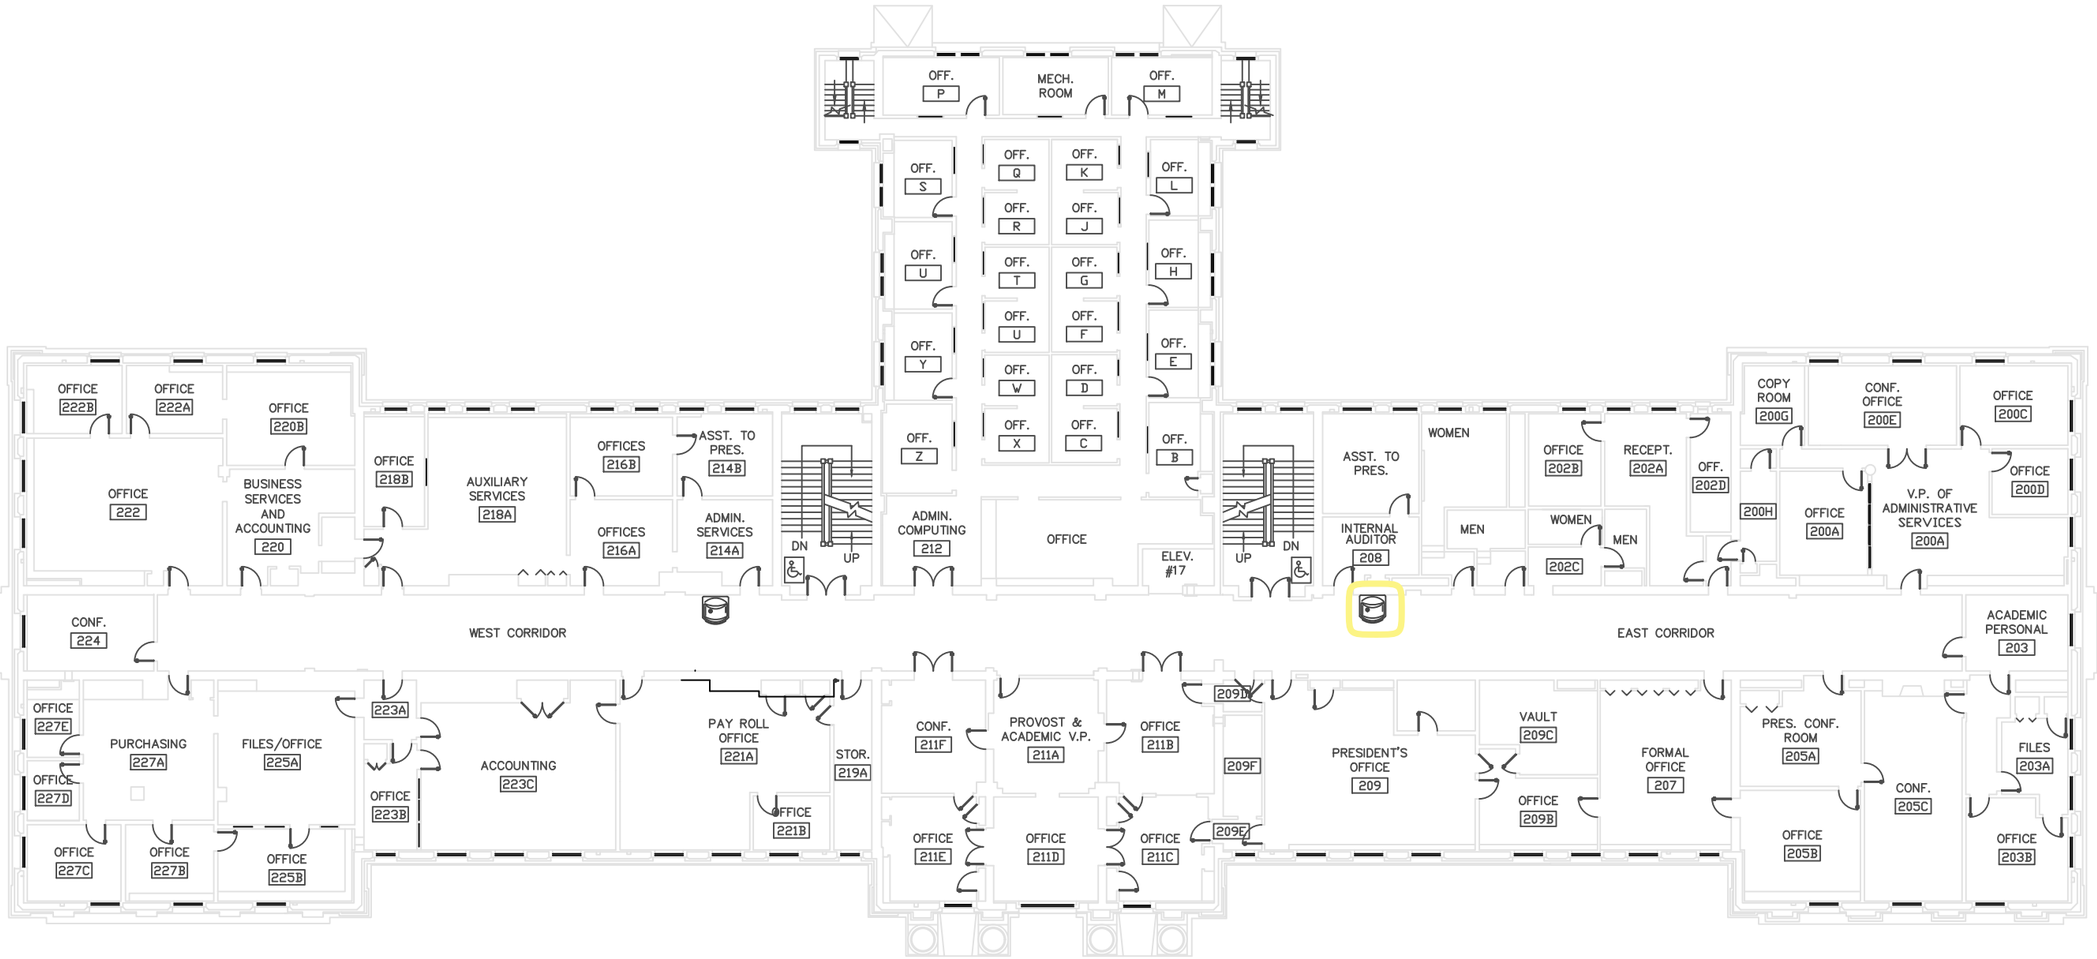

N

SECOND FLOOR PLAN

SCALE : NTS

Western Illinois University

Facilities Planning & Construction

Physical Plant
1 University Circle
Macomb, IL 61455–1390
Phone: 309/298–1834
Fax: 309/298–1695

Project Title:

Description:

Location:
SHERMAN HALL
MACOMB, IL

Sheet Title:

Date: 7/11/00
Revised: 6/19/02
4/18/06, 9/24/20 DB

Drawn By: MW/JN
Checked By:

Sheet No..
GR-98
of . Sheet(s)

WIU Job Number :