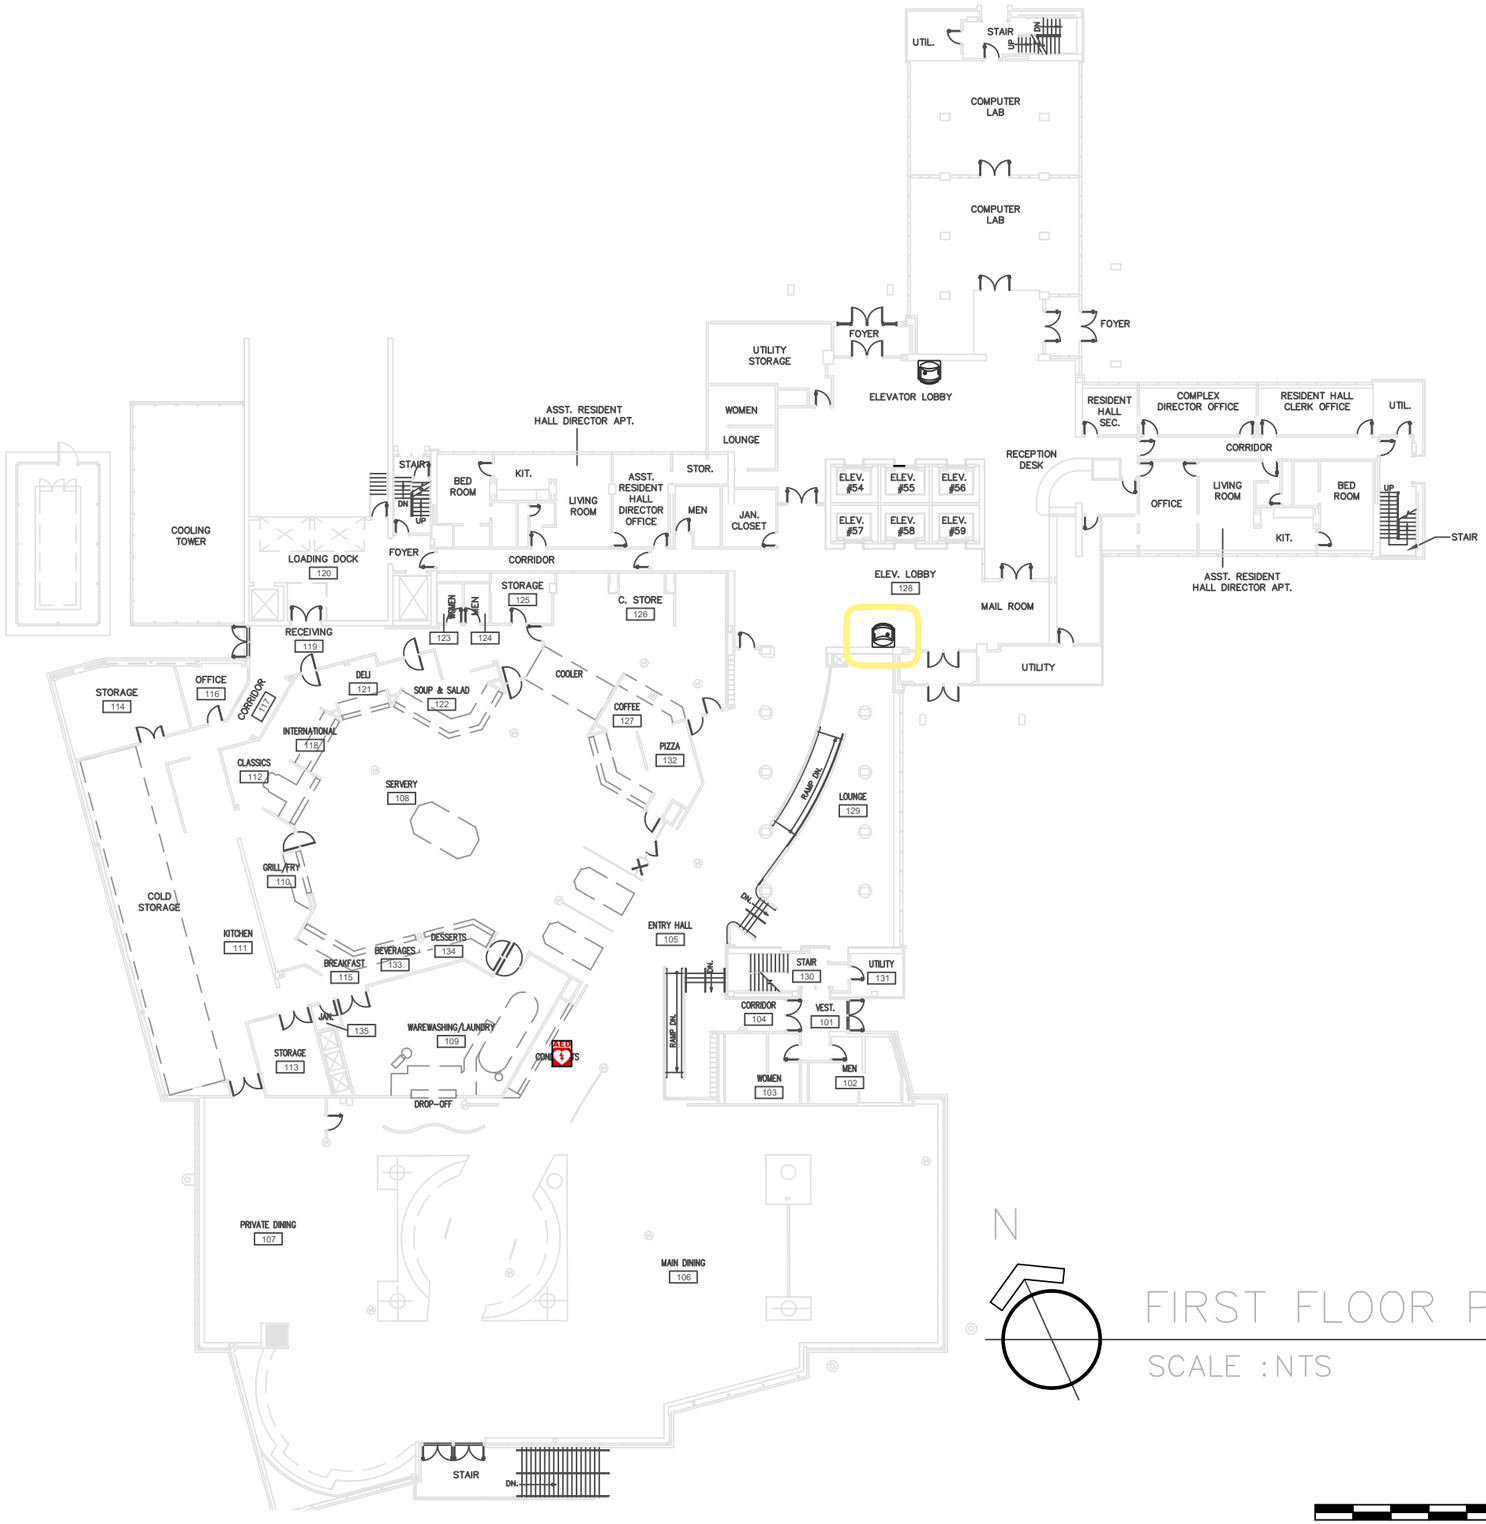

N

FIRST FLOOR PLAN

SCALE : NTS

Western Illinois University

Facilities Planning & Construction

Physical Plant
1 University Circle
Macomb, IL 61455–1390
Phone: 309/298–1834
Fax: 309/298–1695

Project Title:

.
.

Description:

.
.

Location:

THOMPSON HALL
MACOMB, IL

Sheet Title:

.
.

Date: 7/13/00
Revised: 4/22/02
9/18/06 DLS
11/6/20 DB
Drawn By: DEH/CD
Checked By: MW

Sheet No.

BR-73

of . Sheet(s)

WIU Job Number :
.